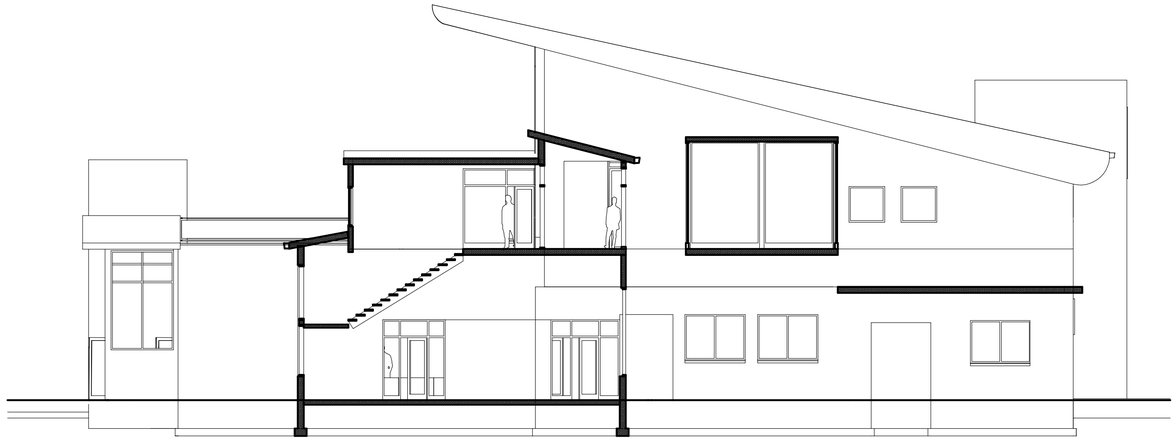

01 A-4 BUILDING SECTION @ 1/8" = 1'-0"

Alterations and Addition to
3153 West State Street
Allegany, New York 14760

Preliminary
Not For Construction

D.T.K. R.A.

David Thomas Kazmierczak
Registered Architect

567 Exchange Street
Suite #403
Buffalo, New York 14210
Tel. (716) 855-2225

www.dtkra.com

Consultants

MARK	DATE	REVISION

Note: Unauthorized alterations or additions to an Architect's drawing, specifications, plan or report is a violation of New York State law.

SHEET TITLE

Building Section

File Name:
C:\Users\Dave\Desktop\ACTIVE PROJECTS\3153 West State Street Allegany (2)\ARCH\3153 West State Street 02-05-17 (2).pln

Scale: As Noted
DATE : x
Plotted: 2/6/2017

A-4
SHEET 04 OF XX

© 2017 David Thomas Kazmierczak