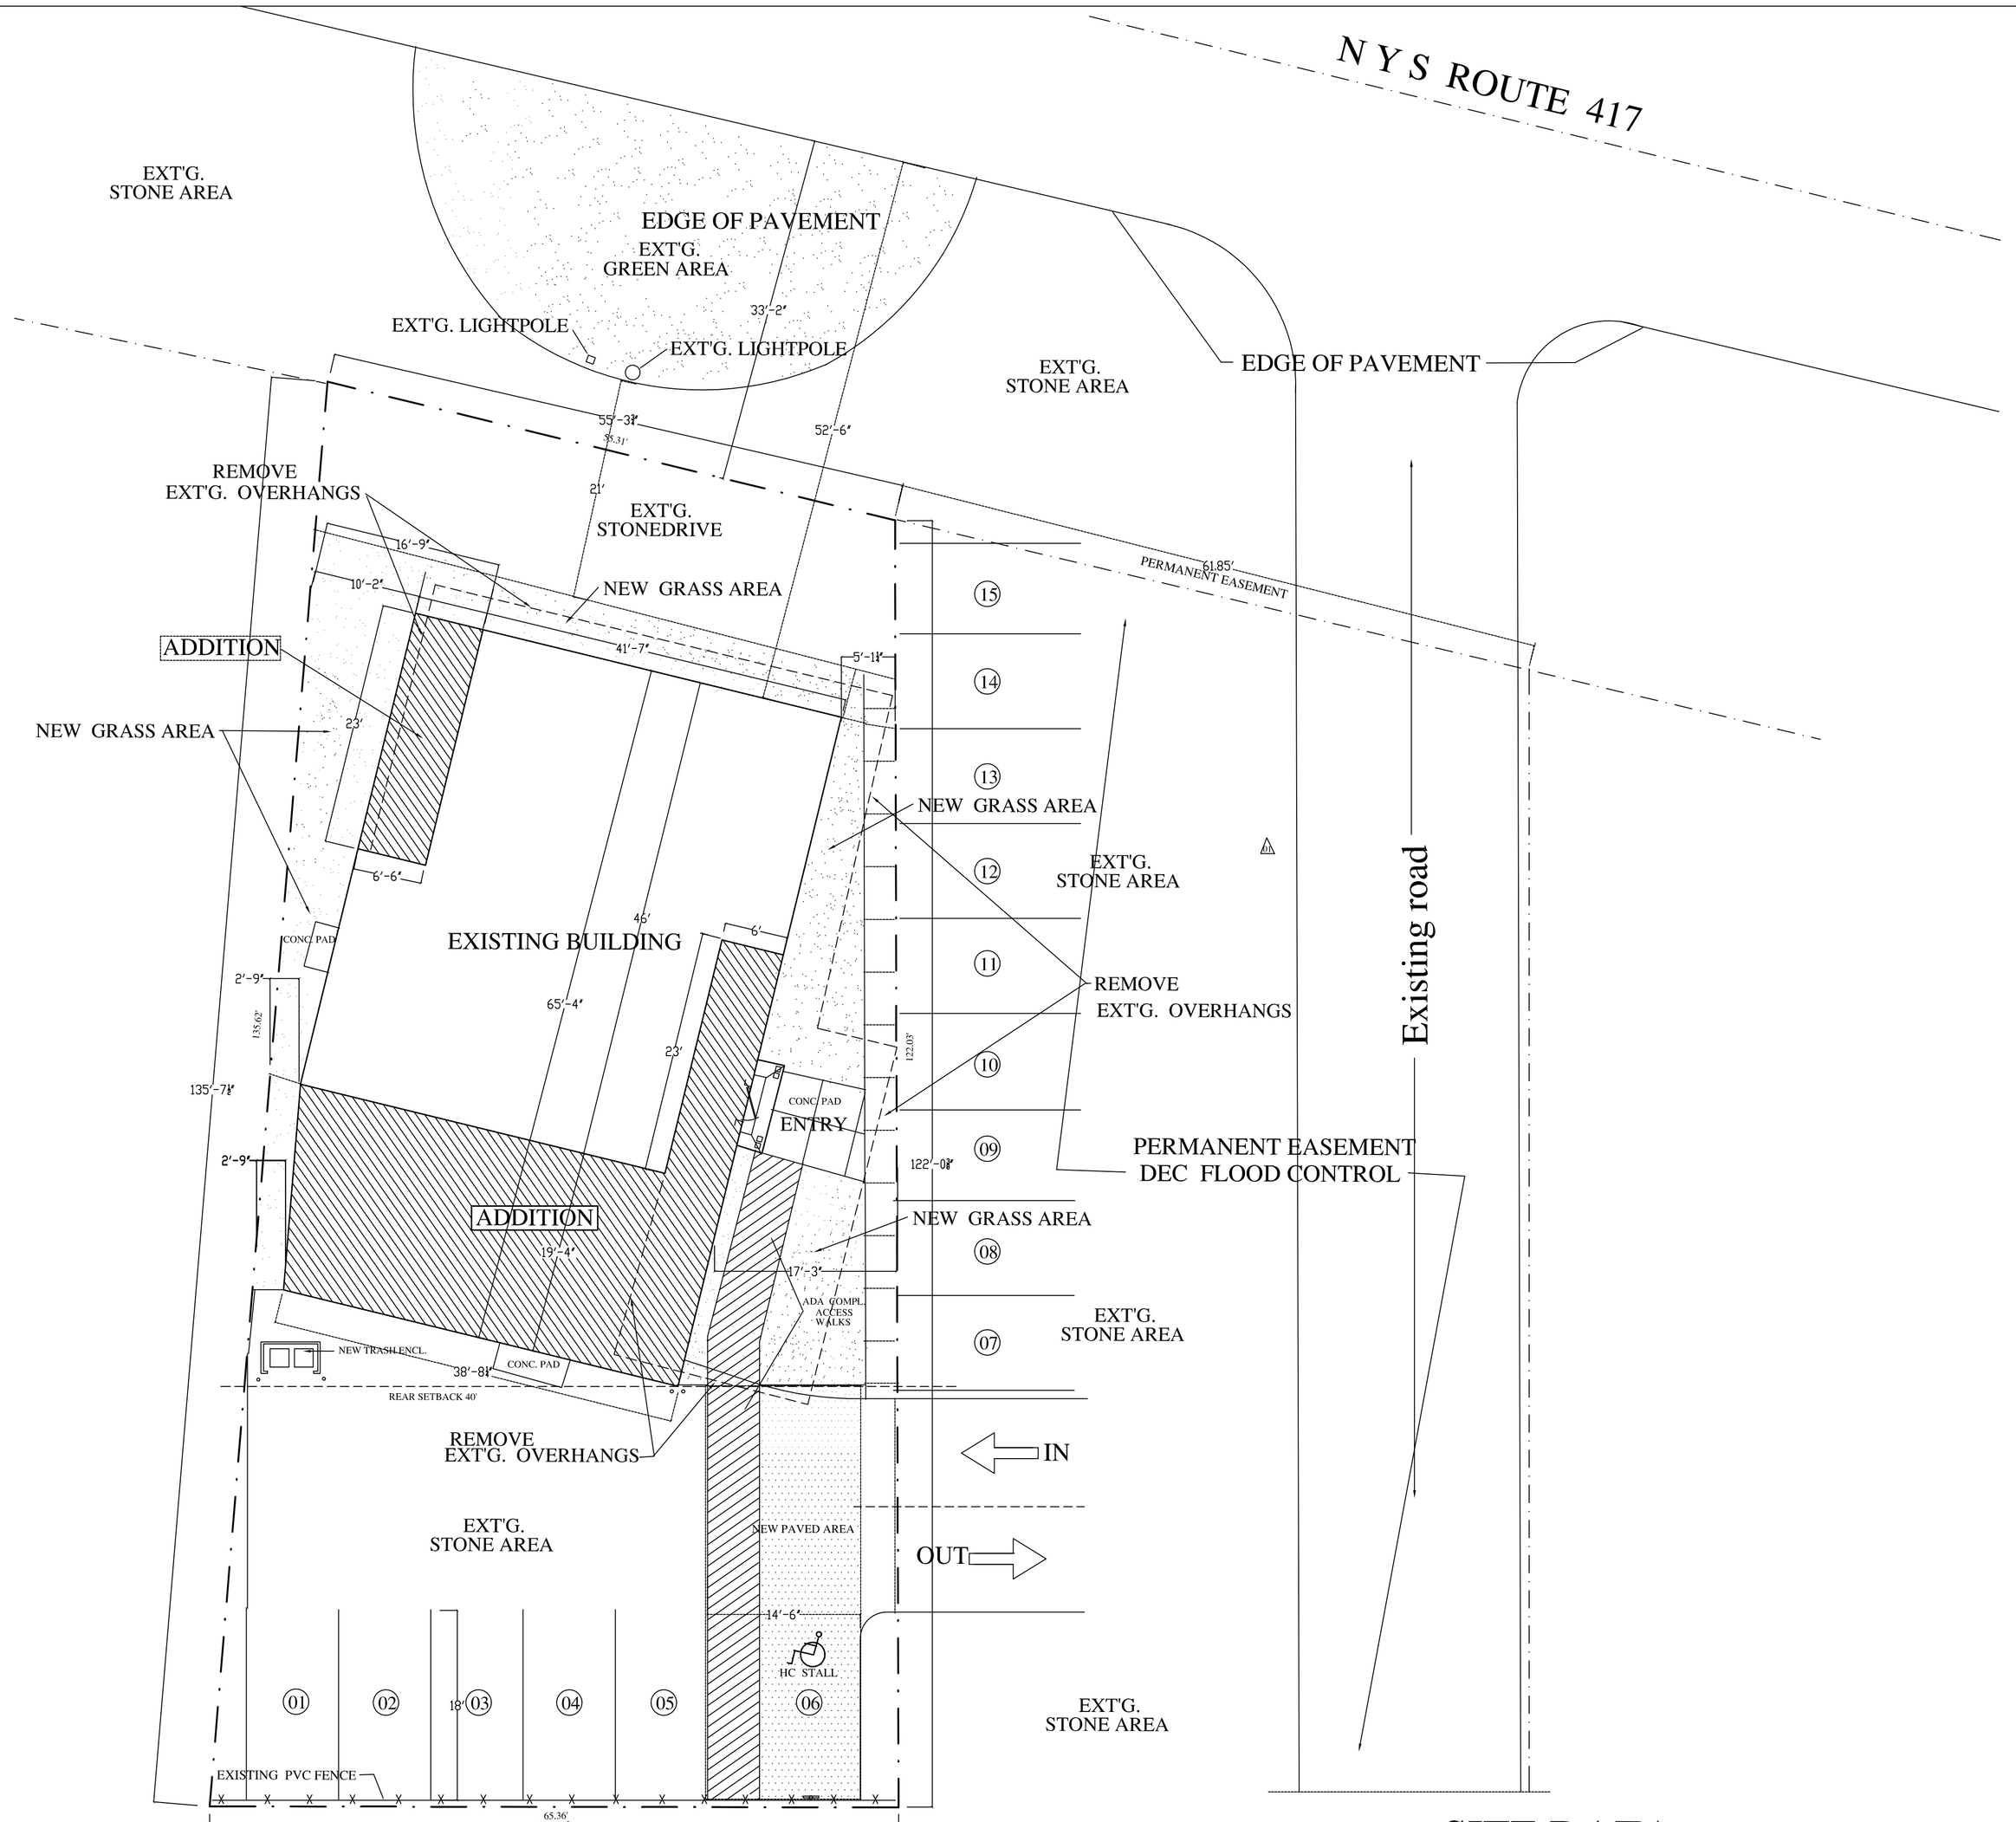

NORTH

01 MASTER SITE PLAN

SCALE

0 10 20 40 60 80

SITE DATA

	DESCRIPTION	SQ. FT.	PERCENT
	SITE TOTAL	7,691 SF	100.00 %
	BUILDING AREA	2,677 SF	34.00 %
	STONE AREAS / CONC. WALKS	5,102 SF	49.50 %
NEW	GREEN AREAS / LANDSCAPING	1,274 SF	16.50 %

WYLIER & ASSOCIATES
INTERIORS - ARCHITECTURE
3072 Upper Mountain Road Santoro, New York
716-731-6621
EMAIL: wylier@bluefrog.com

TASTEE TWIRL - ADDITIONS - RENOVATIONS

EXISTING SITE PLAN
0.17 AC
TOWN OF ALLEGANY, NEW YORK

MR. MING - OWNER

WARNING:
IT IS A VIOLATION OF ARTICLE 147, SECTION 7303 OF HE NEW YORK STATE EDUCATION LAW FOR ANY PERSON TO ALTER AN ITEM, IN ANY WAY, ON TIS DOCUMENT, UNLESS UNDER THE DIRECTION OF A LICENSED ARCHITECT.

NO.	DATE	REVISION	BY
1	03-22-17	REV. AS PER BUILDING ZONING, DEPT. ALLEGANY, NY	RP

PROJECT: TASTEE TWIRL ADDITIONS-RENOVATIONS
EXISTING SITE 0.177 AC
TOWN OF ALLEGANT, NEW YORK

DRAWING TITLE: SITE PLANS & DETAILS

DATE: 03-20-17
DRAWN BY: DJW
CHECKED: DJW
JOB NUMBER: 17-019 C
SCALE: AS NOTED
SHEET NO.: C1
PRINTED DATE