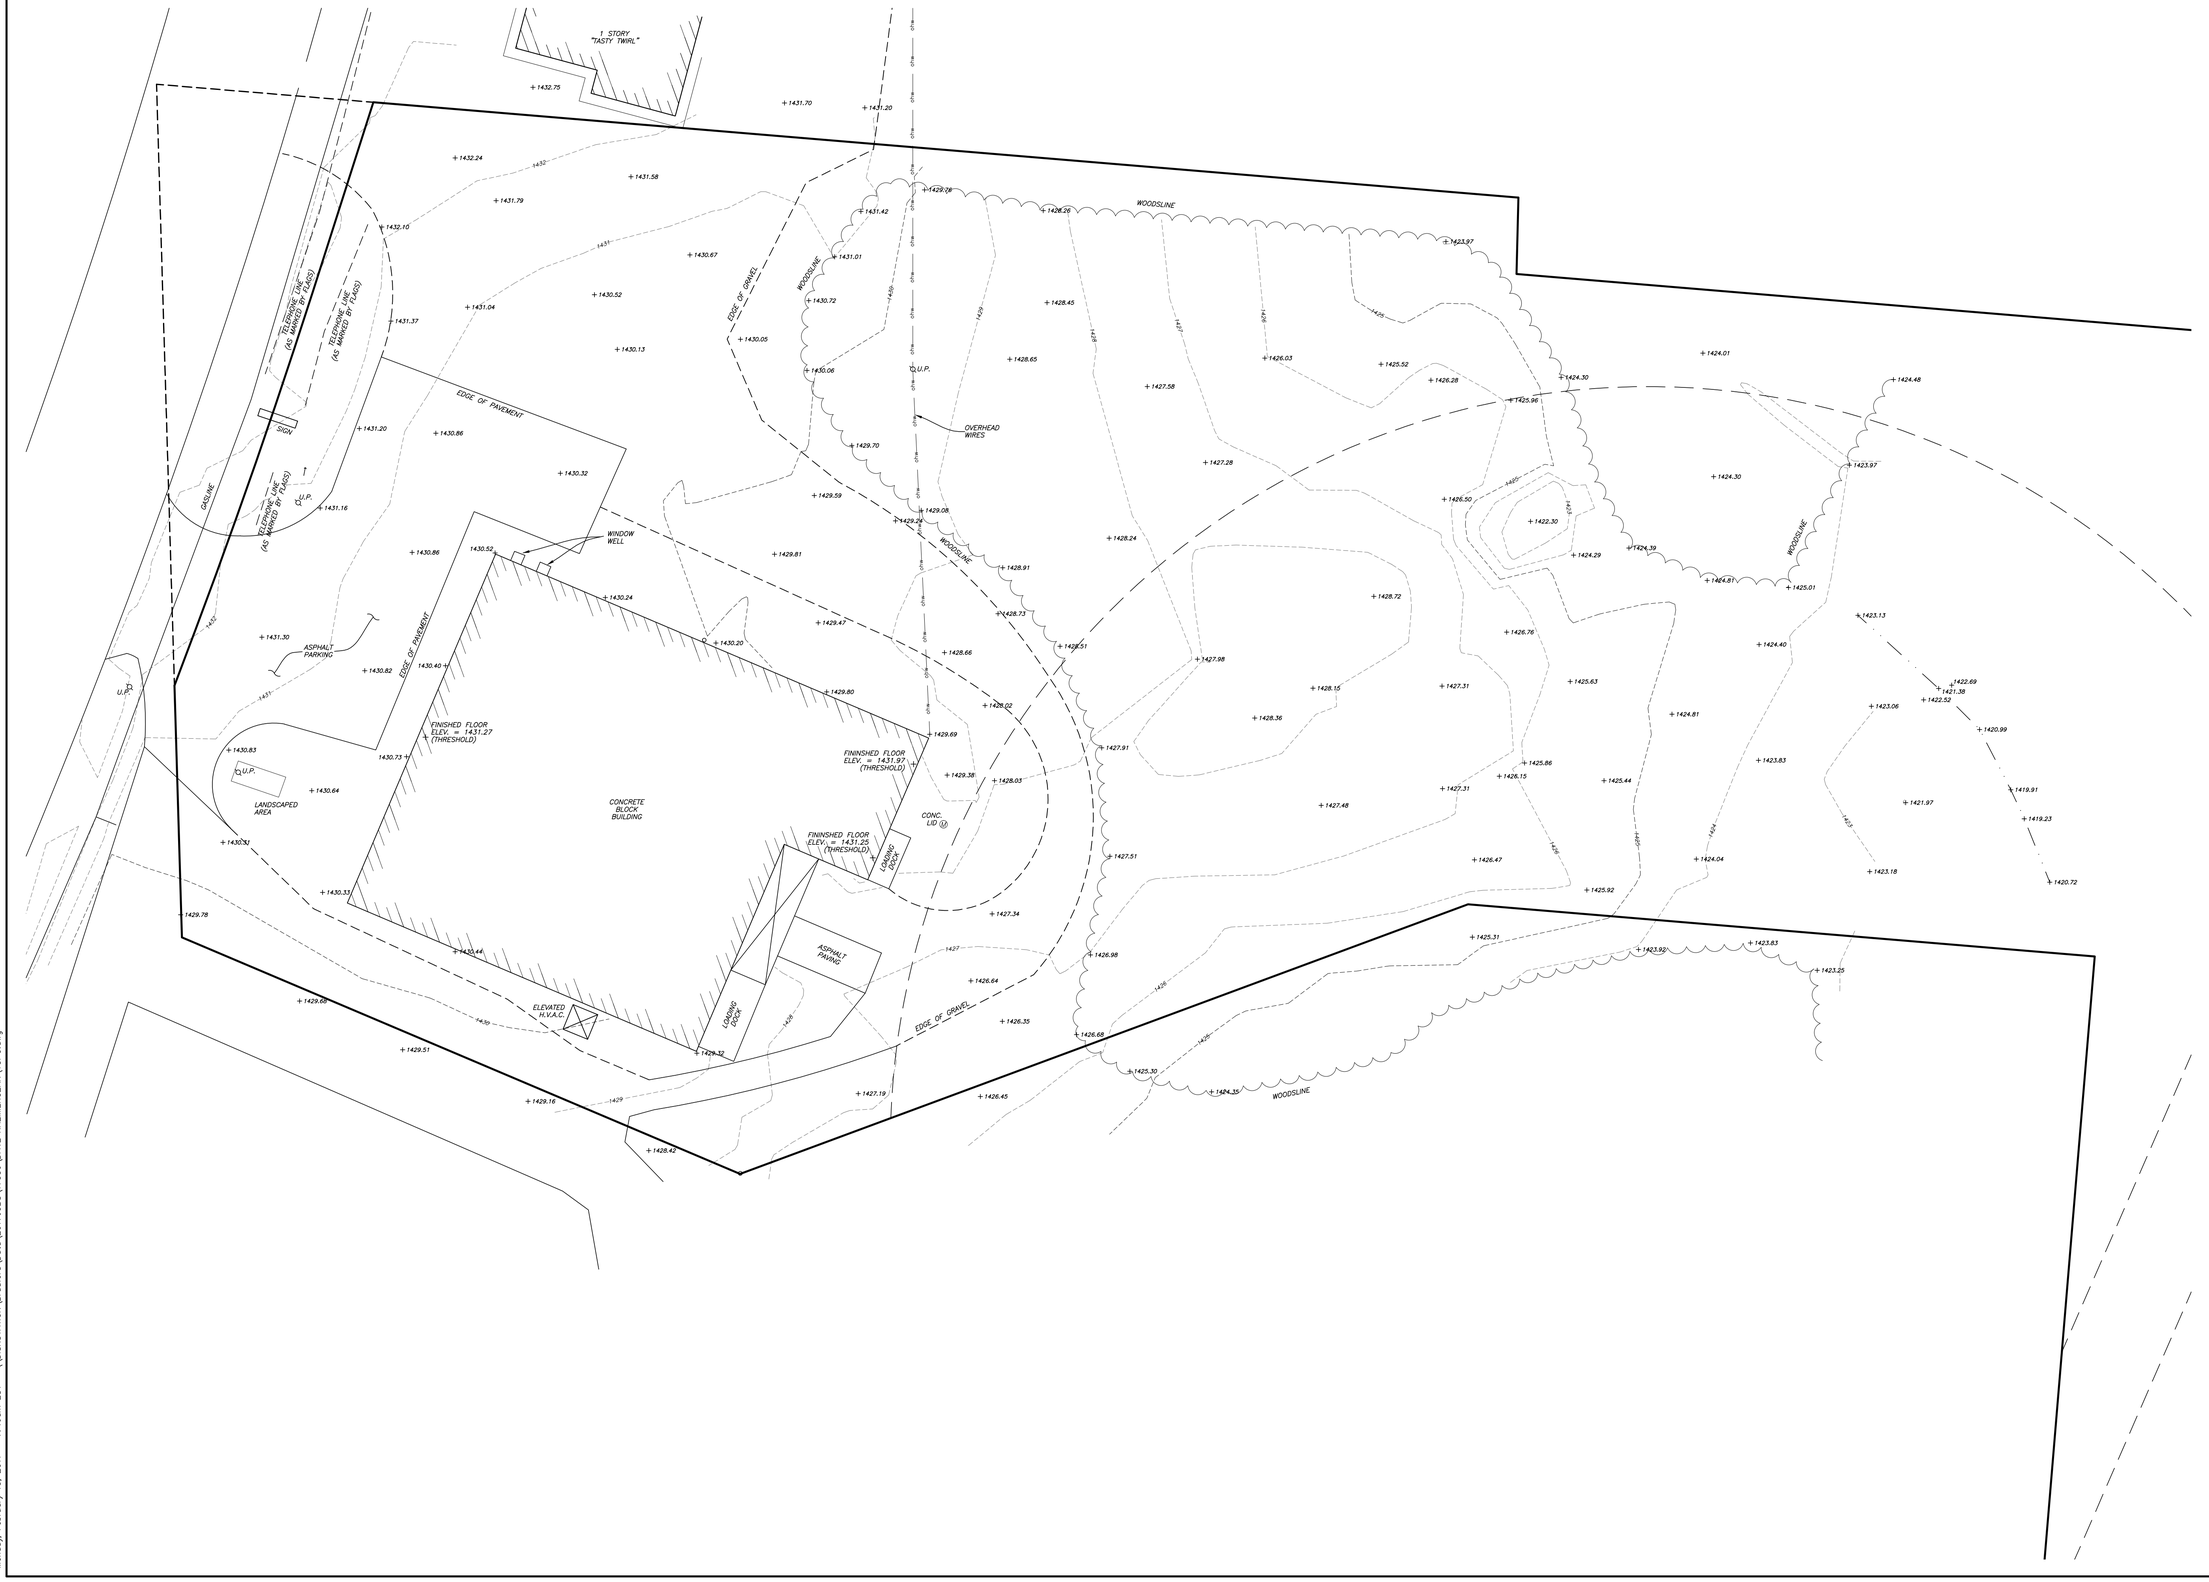

E&M
Engineers and Surveyors PC

SERVING
PENNSYLVANIA
AND NEW YORK
SINCE 1946

24 DERRICK ROAD
BRADFORD, PENNSYLVANIA 16701
TELEPHONE: (814) 362-5546
FAX: (814) 362-3023

www.emengineers.com

REVISIONS

No.	DATE	DESCRIPTION

Copyright : E&M Engineers & Surveyors, P.C. 2007
ANY ALTERATION OF THIS DOCUMENT SHALL CONFORM TO THE EDUCATION LAW.

DAVID KAZMIERCZAK

567 EXCHANGE ST. SUITE 403
BUFFALO, NY 14210
CLIENT TELEPHONE: (716) 855-2225

TOPOGRAPHIC SURVEY OF LANDS LOCATED AT 3153 WEST STATE STREET ALLEGANY, NY

TOPOGRAPHIC SURVEY

TOWN OF ALLEGANY
CATTARAUGUS COUNTY
NEW YORK

0' 10' 20' 30' 40'

SCALE: 1" = 20'	
DESIGNED BY: ----	JOB NO. 17336
DRAWN BY: ----	TASK NO. T-01
CHECKED BY: ---	DATE: 02/09/2017
FILE NO. FILE-#	SHEET 1 OF 1

Monday, February 13, 2017 - 7:46am EST \\DISKSTATION\Bradford\Data\2017.OBS\17336\DAVE KAZMIERCZAK\TOPO.dwg